cultúrlann uí chanáin

Ground Floor
Drawing

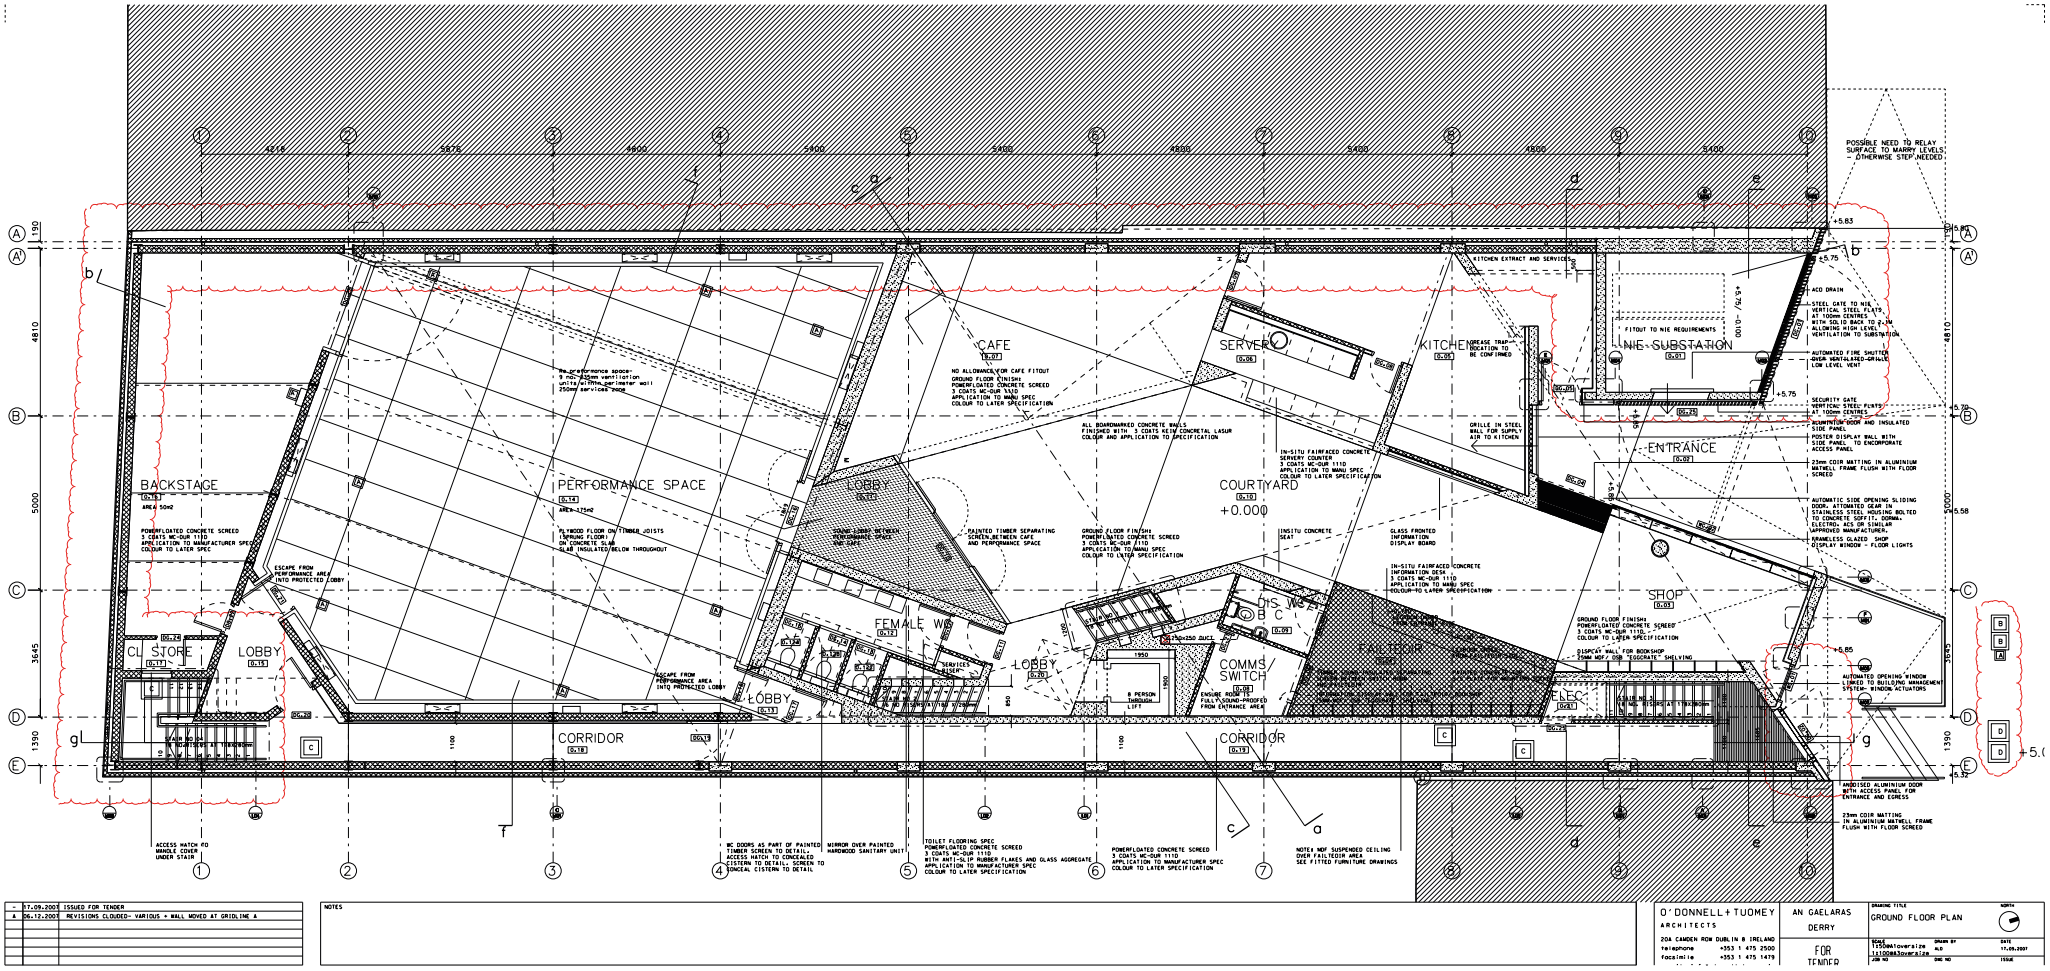

-	07.09.2007	ISSUED FOR TENDER
A	06.12.2007	REVISIONS CLOUDED- VARIOUS + WALL MOVED AT GRIDLINE A

NOTES

O'DONNELL + TUOMEY ARCHITECTS
20A CAMDEN ROW DUBLIN 8 IRELAND
telephone +353 1 475 2500
facsimile +353 1 475 1479

AN GAELARAS
DERRY

FOR TENDER

DRAWING TITLE: GROUND FLOOR PLAN
SCALE: 1:50@A1 1:100@A3
DRAWN BY: ALD
DATE: 17.09.2007
JOB NO
DWG NO
ISSUE